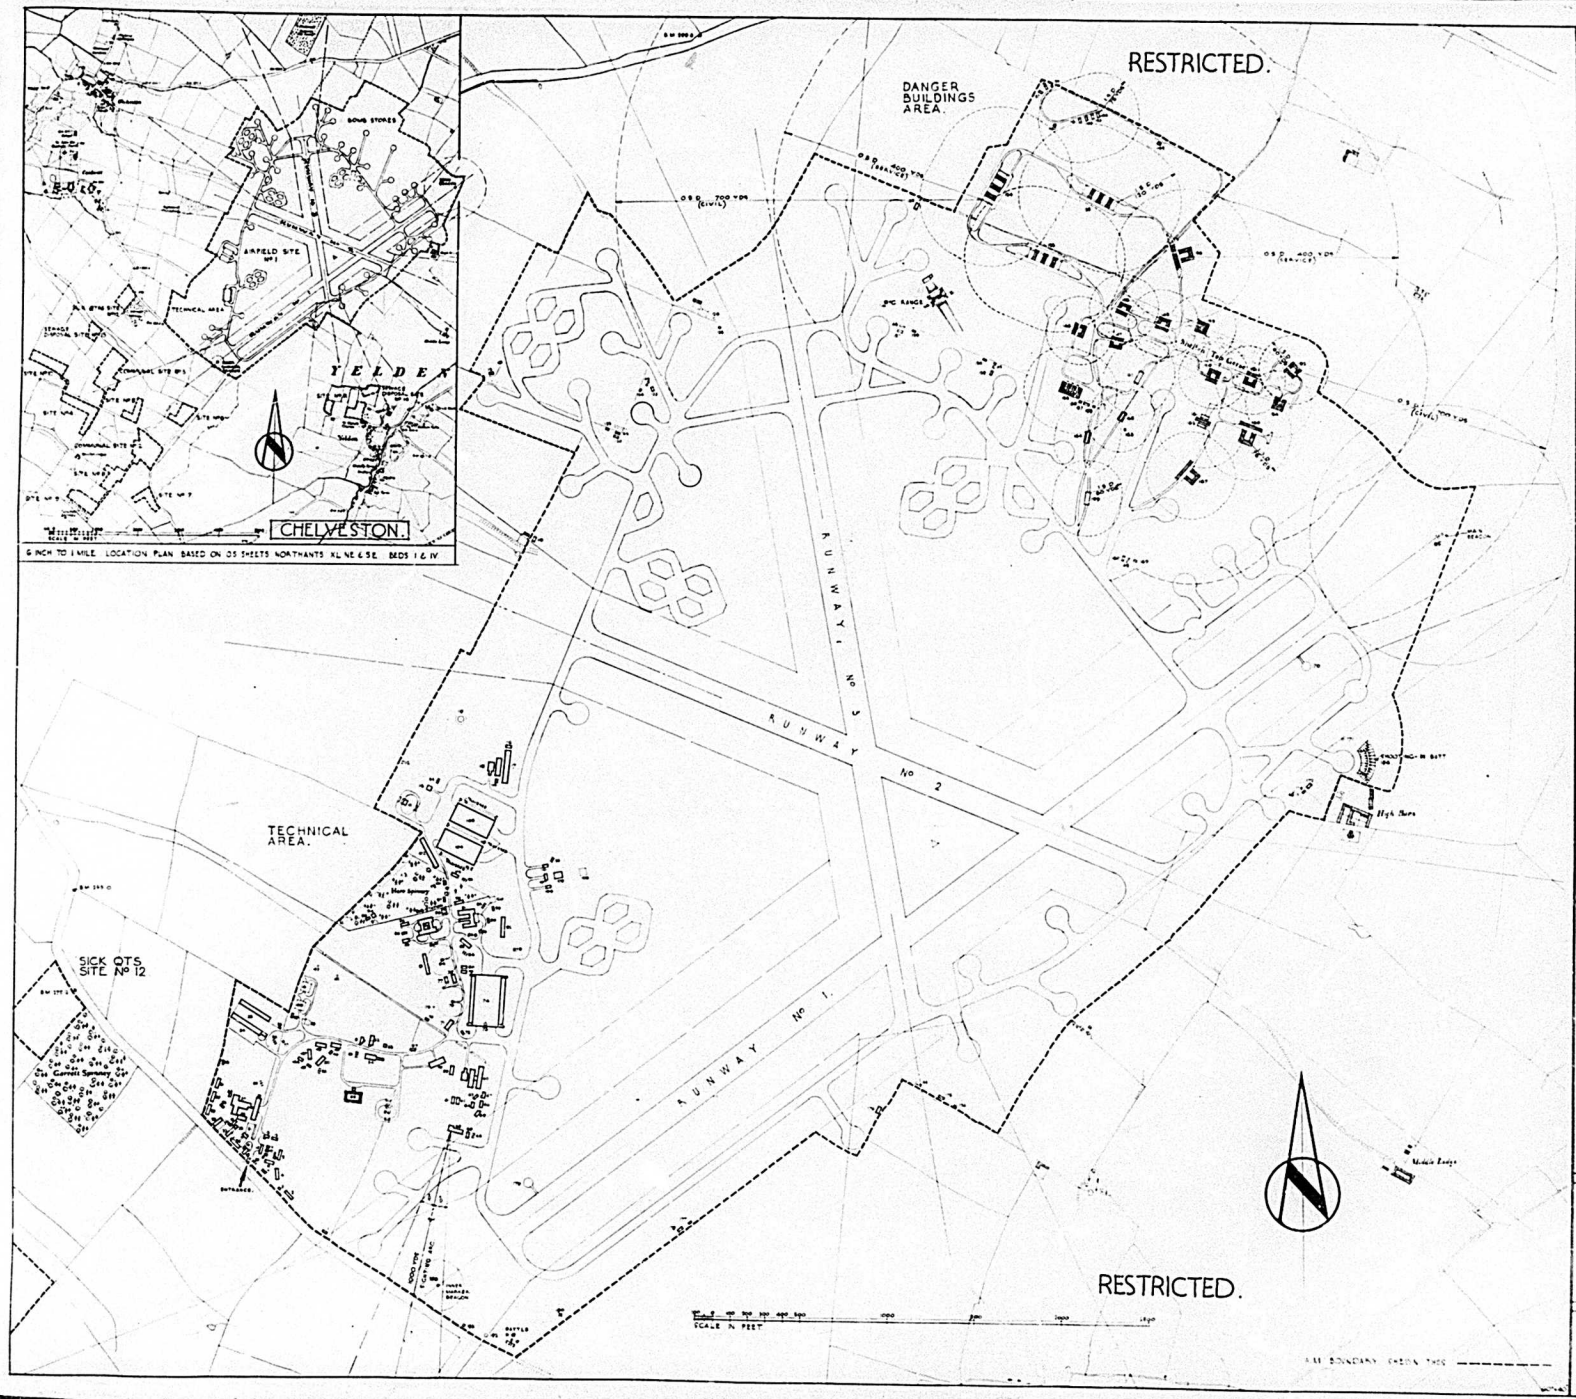

SCHEDULE OF BUILDINGS

BLDG No	BUILDING	CONSTR	TYPE	DRG No
	SITE No 1			
	GENERAL PURPOSE HUT	N		
2	OFFICERS QUARTERS	L		
3	OFFICERS LATRINE	TB		3898/40
4-6	ARMYMEN QUARTERS	L		
7	ARMYMEN LATRINE	TB		4898/40
8	WORKS FLIGHT HUT	N		
9	FIRE PARTY HUT	N		
10	FIRE TENDER HOUSE	TB		
11	GUARD & FIRE PARTY HOUSE	TB		4848/40
12	SENTRY POST	TB		
13-14	A.M.W.D. STORES	TB		
15	A.M.W.D. STAFF LATRINE	TB		4898/40
16	WORKS SERVICES BUILDING	TB		
21	M.T. PARK			
22	EX-CONTRACTORS OFFICES & YARD	TB		
23-24	EX-CONTRACTORS STORES	TB		
25	TRANSIENT ENGINEERS OFFICES	TB		
26	CREW BRIEFING ROOM	N		3731/41
27	OPERATIONS BLOCK			9596/41
28	STATION HEADQUARTERS OFFICE	TB		14815/40
29-31	ARMYMEN QUARTERS	L		14874/40
32	SPEECH BROADCASTING BUILDING			1668/41
33	ARMYMEN LATRINE	TB		4898/40
34	M.T. PARK			
35	M.T. SHEDS YARD & OFFICE	TB		4845/40
36	M.T. PETROL INSTALLATION (1000 GAL)			46/9/40
37	M.E.E. PLINTH			
38	SAND & SALT STORE			
39	EMERGENCY WATER SUPPLY (FIRE FIGHTING)			
40-41	FUEL COMPOUND			
42-43	CLAY PIGEON SHOOTING BOXES	TB		
44	ARMYMEN ABLUTION	TB		
45-46	ARMYMEN LATRINE	TB		
47-50	ARMYMEN QUARTERS	L		14874/40
51	LINK TRAINER			4 88/42
52	LINK TRAINERS			7730/40
53	A.M.L. TEACHER			739/41
54	PHOTOGRAPHIC BLOCK	TB		14844/40
55	BULK PETROL INSTALLATION (AVIATION)			1158/44
56	BULK PETROL INSTALLATION (")			14874/40
57	ABLUTIONS & LATRINES	TB		14898/40
58	MAINTENANCE & ARMOURY UNIT	TB		14853/40
59	SYNTHETIC NAVIGATION CLASS-ROOM	TB		2075/45
60	CREW REST, LOCKER & DRYING RMS			964/1452/42
61	STORE			
62	CREW BRIEFING ROOM			
63-65	FLIGHT OFFICES			4798/43
66	SQUADRON OFFICE			4796/43
67	BOMB SIGHTS STORE			1969/43
68	RADAR WORKSHOP	S		6897/45
69	GENERAL PURPOSE HUT	N		
70	TECHNICAL LATRINE	TB		9036/41
71	ARMOURY	TB		14895/40
72	TECHNICAL LATRINE	TB		14898/40
73	WIND INDICATOR SLEEVE	SI		6 81/40
74	AIRCRAFT SHED	M	J	17709/40
75	READY-USE PYROTECHNIC STORE			2847/37
76	CLOUD HEIGHT PROJECTOR			
77	DINGHY SHED	TB		2901/43
78	PARACHUTE STORE	TB		17865/39
79-80	AIRCRAFT ARMAMENT EQUIPMENT SHED	M		
81-82	SQUADRON ARMOURY	S		3939/43
83	TRACTOR & OIL SONSER SHED			15405/41
84	READY-USE PYROTECHNIC STORE			2847/37
85	GAS CLOTHING & RESPIRATOR STORE	TB		14848/40
86-87	M.E.E. PLINTH			
88-89	BULK OIL INSTALLATION (5500 GAL)			1270/40
90	TECHNICAL LATRINE	TB		14848/40
91	MAIN STORES	TB		14841/40
92	MAIN WORKSHOPS	TB		14840/40
93	GAS DEFENCE CENTRE			45/40
94	PUMP HOUSE			1339/41
95	SUCTION TANK			839/41
96	SUB-STATION			1645/40
97	TECHNICAL LATRINE	TB		9036/41
98	LUBRICANT & INFLAMMABLES STORE	TB		14849/40
99	LATRINE	TB		9036/41
100	EMERGENCY WATER SUPPLY (FIRE FIGHTING)			
101	TECHNICAL LATRINE	TB		9036/41
102	MAINTENANCE UNIT	TB		14853/40
103	GAS RESPIRATOR STORE & WORKSHOP			15409/41
104-105	AIRCRAFT SHEDS	SI	T2	3653/42
106	T.1000 LIGHT TRAILER & TRACTOR	TB		14847/40
107	NIGHT FLYING EQUIPMENT STORE			14847/40
108	CONTROL TOWER			1/8/40
109	SIGNALS AREA			
110	FIRE TENDER SHELTER	TB		14847/40
111	BULK PETROL INSTALLATION (AVIATION)			1174/40
112	GAS CHAMBER	TB		14849/40
113	TURRET INSTRUCTIONAL BUILDING			1033/40
114	CREW & PILOTS' LATRINE	TB		1798/43
115	LOCKER & DRYING ROOM	TB		1798/43
116	FLIGHT OFFICES			9492/41
117	SQUADRON & FLIGHT OFFICE & CREW REST ROOMS	TB		14853/40 & 15816/41
118	COMPASS PLATFORM			1093/40
119-132	GENERAL PURPOSE HUTS	N		
133-134	LATRINES	TB		9036/41
135	M.E.E. PLINTH			
136	FILL BOX			7628/41
137-138	GENERAL PURPOSE HUTS	N		
139-140	LATRINES	TB		9036/41
141	M.C.P. HARMONIZATION RANGES (DI & 400 YDS)			909/40
142	A.A. GUN CREWS' QUARTERS			
143-153	BOMB STORES			3644/41
154	FIXED & SPARE BOMB STORE			4780/43
155-158	S.A.A. STORES (GROUND DEFENCE)	N		12725/41
159	S.A.A. STORE (GROUND DEFENCE)	N		12725/41
160	S.A.A. STORE (AIRCRAFT)	N		12725/41
161-164	SMALL BOMB CONTAINER STORES			5797/4
165	S.A.A. WARNING & FLARE FLIGHTS STORE	N		12725/41
166	FIXED & SPARE BOMB STORE			5646/40
167-182	BOMB STORES			5646/40
183-184	COMPONENTS STORES			5384/40
185	INCENDIARY BOMB & FUSE STORE			5344/40
186	PICKET POST	TB		4886/40
187	SAND & SALT STORE			8467/1428
188	SENTRY POST	TB		

BLDG No	BUILDING	CONSTR	TYPE	DRG No
189-190	BOMB FUZING POINTS			5965/40
191-192	INCENDIARY BOMB STORES			4734/40
193	M.E.E. PLINTH			
194-195	BOMB FUZING BUILDING			4735/40
196-197	INCENDIARY BOMBS STORES			4734/40
198	GENERAL PURPOSE HUT	N		
199	LATRINE	TB		9036/41
200	CHANGE LIGHT STANDING			
201	M.E.E. PLINTH			
202	GENERAL PURPOSE HUT	N		
203-204	LATRINE	TB		9036/41
205	GENERAL PURPOSE HUT	N		
206	A.A. GUN CREWS QUARTERS			
207	LATRINE	TB		9036/41
208	GENERAL PURPOSE HUT	N		
209	CHANGE LIGHT STANDING			
210	WIND INDICATOR SLEEVE - STREAMER MAST			5749/38
211	BATTLE HEADQUARTERS			1009/41
212	FILL BOX			7938/41
213	M.E.E. PLINTH			
214	SHOOTING-IN BATT			
215	MAIN BEACON			
216	AREA MARKER.			

CONSTRUCTION ABBREVIATIONS

BUILDINGS :—		
BRICKWORK PERMANENT INDICATED THUS		PB
BRICKWORK TEMPORARY	"	TB
CONCRETE PERMANENT	"	PC
CONCRETE TEMPORARY	"	TC
STEEL BUILDINGS	"	SI
ROOFING :—		
ROUNDEY	"	R
TIMBER	"	T
PLASTERBOARD	"	P
CORRUGATED IRON	"	C
SECO	"	S
M.O.W.	"	M.O.W.
ASBESTOS	"	A
N.S.S.N.	"	N
L.N.N.	"	L
SHELTERS BLAST	"	BS
AIRRAID	"	AS
CYCLE STANDS	"	CS
GUN POSTS	"	GP
SLIT TRENCHES	"	ST

AMENDMENTS

NOTE

DOWN GRADED. [illegible] 7/1/57

MUST NOT BE REPRODUCED [illegible] BE SEEN BY UNAUTHORISED PERSONS. MUST BE KEPT UNDER CONSTANT LOCK AND KEY. [illegible] THE RESPONSIBILITY OF THE PERSON [illegible]

CHELVESTON.

RECORD SITE PLAN

SITE No 1 [AIRFIELD SITE]

FOR DISMANTLED SITES SEE DRG No 1780/45.

FOR ALPHABETICAL INDEX SEE DRG No [illegible]

SCALE 6" = 1 MILE

HALF SCALE REPRODUCTION OF A.M. DRAWING No 4385/44.

D.G. OF W.

NUMBER. 1779/45

AIR MINISTRY.