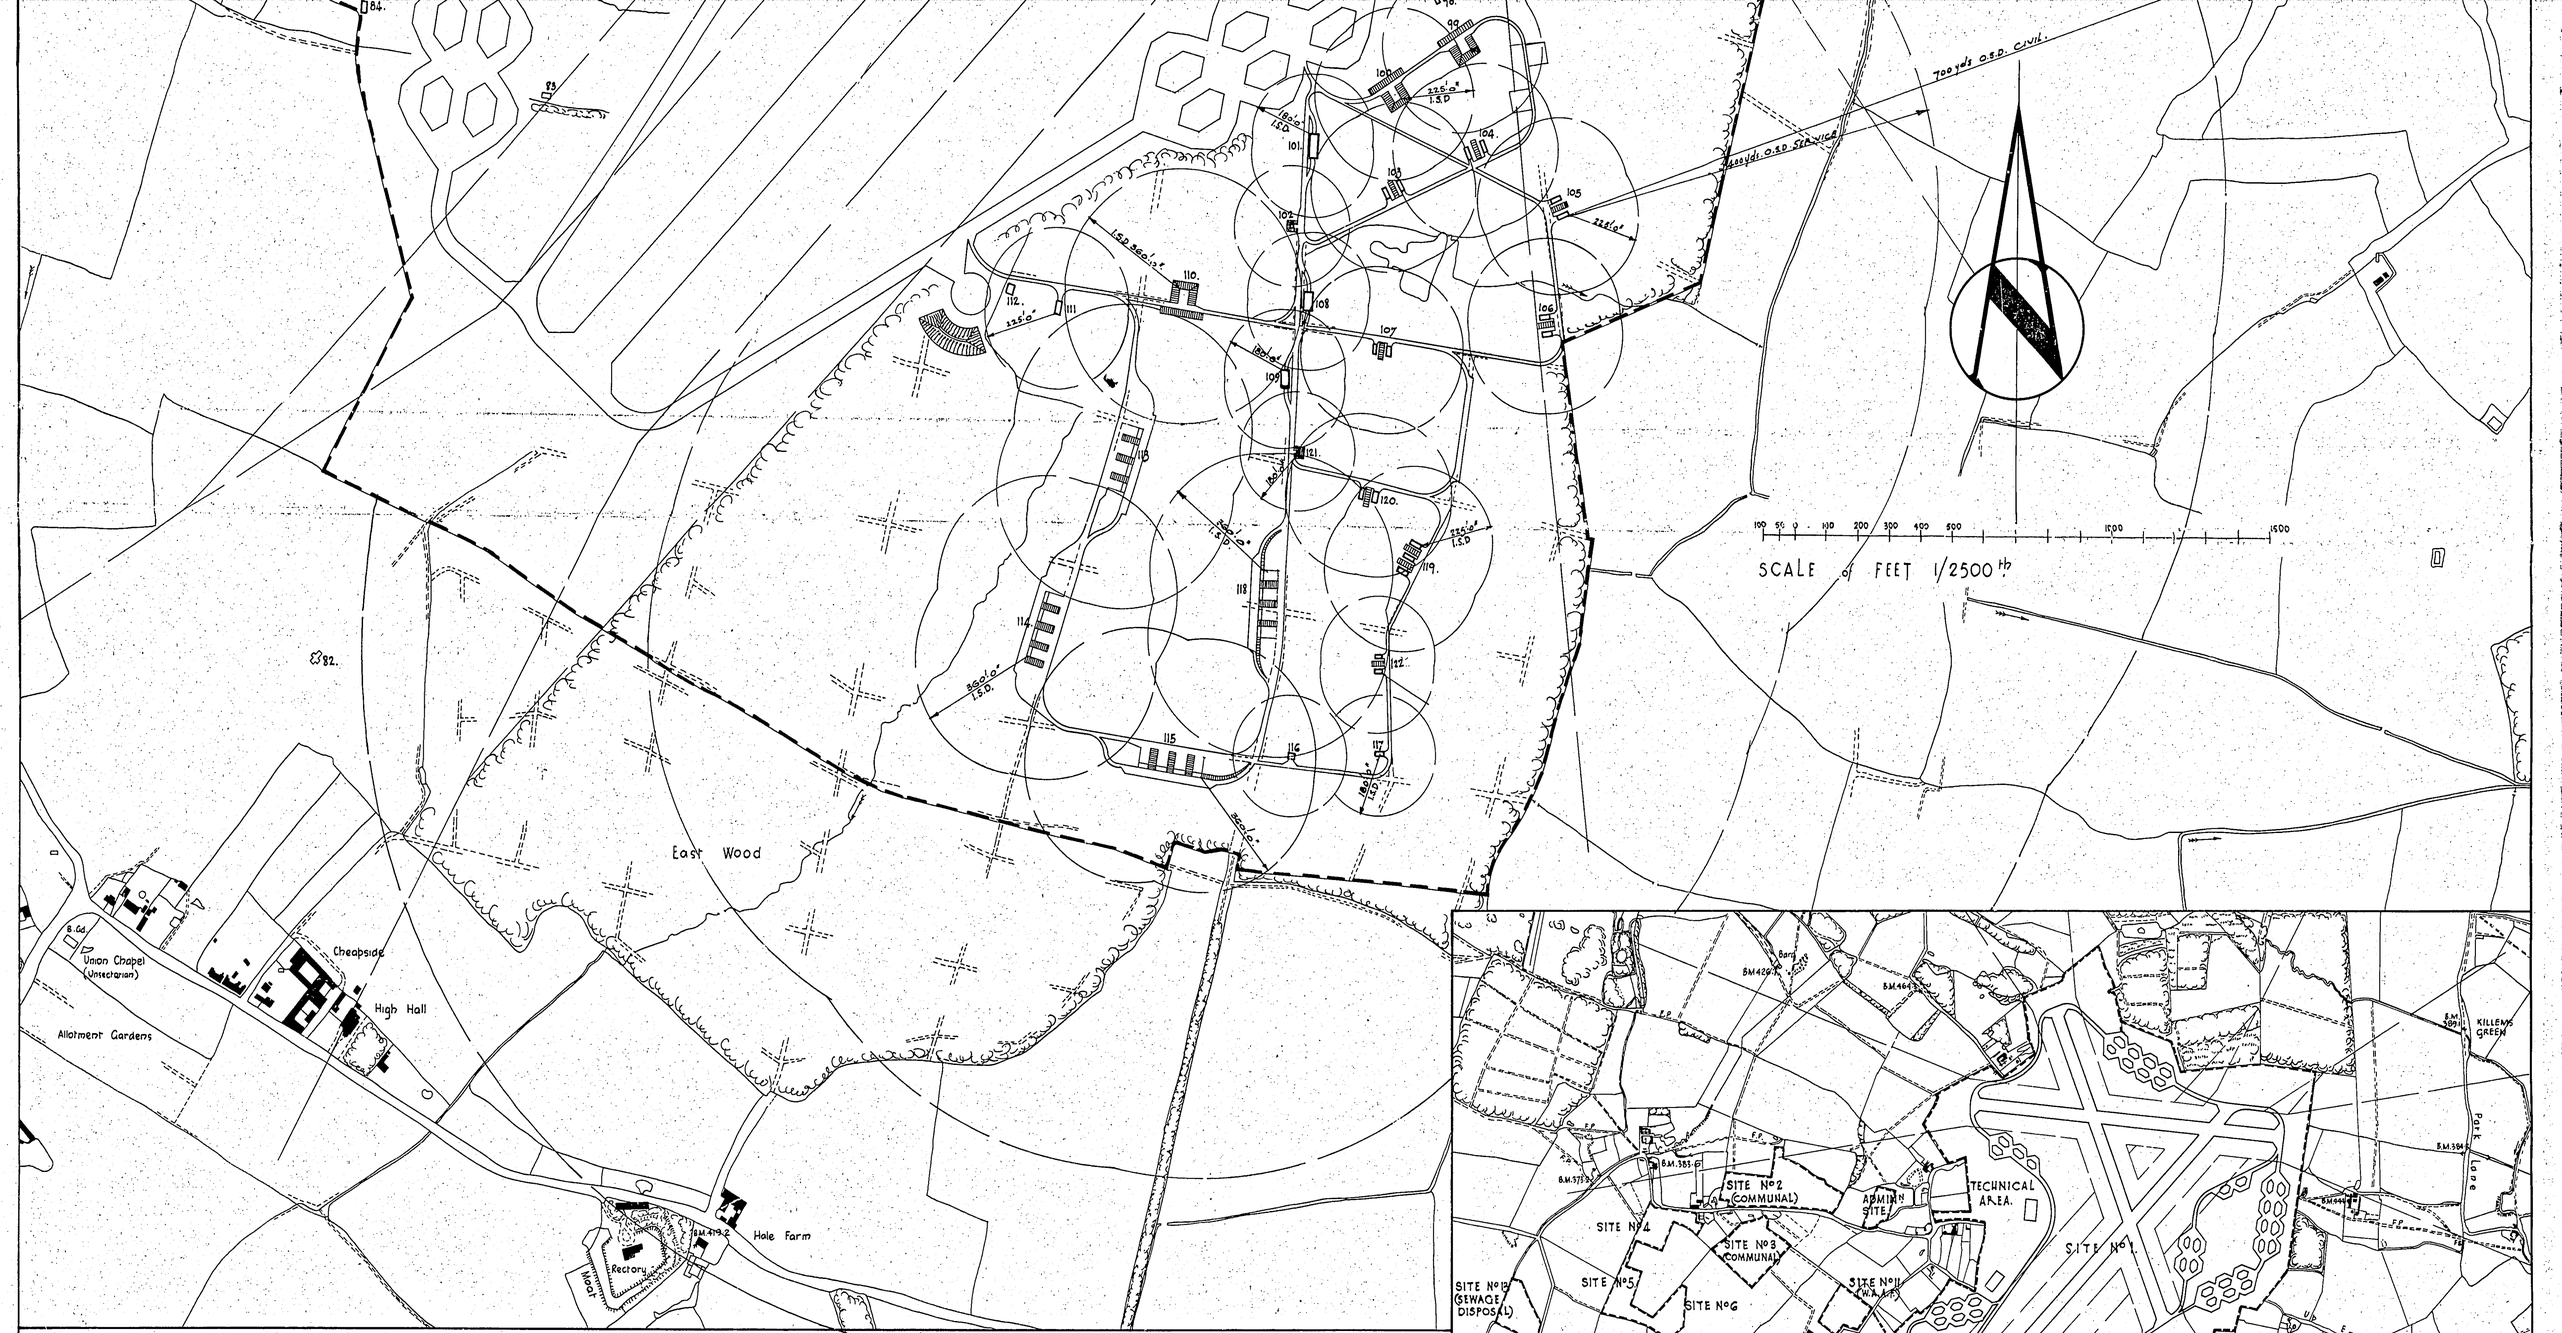

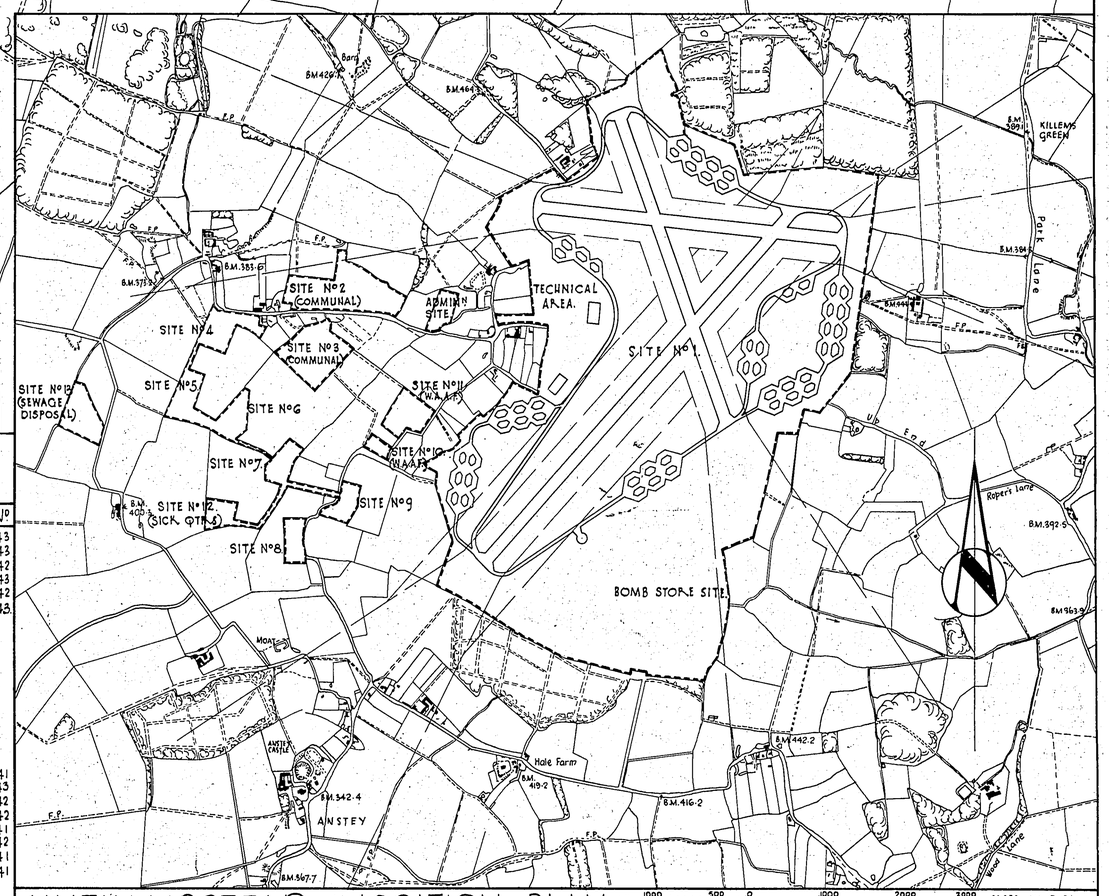

NUTHAMPSTEAD LOCATION PLAN

SCALE 6 INCHES TO ONE MILE

BASED ON O.S. HERTS. SHEETS Nos. VIII

SCHEDULE of BUILDINGS.

BLD Nº	BUILDING	CONSTN	TYPE	DRW. Nº
	SITE Nº1. AIRFIELD SITE.			
1	MAINTENANCE UNIT.	N	-	12777·41
2	TECHNICAL LATRINE.	T.B.	R.A.F.	9026·41
3	ARMOURY & MAINTENANCE UNIT (WITH OIL BOWSER)	N		12777·41
4	HANGAR	St	T.2(25)	3653·42
5	SQUADRON ARMOURY	S	-	3929·43
6	M & E PLINTH.			LOCAL CONST
7-8	FLIGHT OFFICE	N		4785·42
9	SQUADRON OFFICE	N		4785·42
10	CREW, LOCKER & DRYING ROOM	N		15657·41
11	LUBRICANTS & INFLAMMABLE STORE	N		12406·41
12	TECHNICAL LATRINE	T.B.	R.A.F.	9026·41
13	M.T. PARK.	A.S.H.		LOCAL CONST.
14	M.T. BULK PETROL INSTALLATION	-	5,000 g.	4619·40
15	M.T. SHED.	T.B.	4 BAYS	12775·41
16	M.T. OFFICE.	N		12775·41
17	GAS CLOTHING & RESPIRATOR STORE.	T.B.	2560	13730·41
18-19	GAS DEFENCE CENTRE.	N		12408·41
20	GAS CHAMBER	T.B.		12411·41
21	M.T. WASH DOWN			LOCAL CONST.
22	GUARD HOUSE & FIRE PARTY	N	A	12404.41
23	FIRE TENDER HOUSE	N		12410·41
24	SPEECH BROADCASTG BUILDING	P.B		10786·41
25	WORKS SERVICE BLDG. & YARD	N	A	4914·42
26	SAND & SALT STORE	T.B.		BWA·T·5428
27	SUB-STATION	P.B		13241·41
28	MAINT^CE CONTRACTORS' OFFICE & STORE	T		LOCAL CONST.
29	M.T. REPAIR W'SHOP.	N		do
30	Do Do	St.		do.
31	MAIN W'SHOPS	R		5540·42
32	M & E PLINTH			LOCAL CONST
33	BULK OIL INSTALLATION		3500g.	11270·40
34	HANGAR	St	T2(25)	3653·42
35	ARMOURY	N		12778·41
36	MAINT^CE STAFF BLOCK	N		12777·41
37	MAIN STORES & OFFICE	R & N		5539·42
38	TECH^L LATRINE.	T.B	R.A.F.	9026·41
39	FUEL COMPOUND.	W.	72'x54'	9108·41
40	BULK OIL INSTALLATION		3500g	11270·40
41	OXYGEN CYLINDER RACK	BK		LOCAL CONST.
42	DINGHY SHED	T.B.		2901·43
43	PARACHUTE STORE	T.B.		11137·41
44	MAINT^CE UNIT.	N		12777·41
45	SQUADRON ARMOURY.	S		3929·43
46	ARMOURY & MAINT^CE UNIT (WITH OIL BOWSER)	N		12777·41
47	TECH^L LATRINE	T.B.	R.A.F.	9026·41
48	PHOTOGRAPHIC BLOCK	N		4781·42
49	A.I.S. LABORATORIES. (EX. LINK TRAINER BLDG.)	T.B.	3 Trainers	4188·42
50	FREE GUNNERY TRAINER BLDG.	St		7316·42
51	A.M. BOMBING TEACHER	T.B.	1 Teacher.	1739·41
52	CREW LOCKER & DRYING ROOM.	N.		15657·41
53-54	FLIGHT OFFICES.	N.		4785·42
55	LATRINE.	T.B	1 Officer	9026·41
56	GENERAL PURPOSE HUT.	N	36'x16'	
57	SQUADRON OFFICE	N		4785·42
58	F.L. TRAILER & TRACTOR SHED	T.B.		12411·41
59	FIRE TENDER SHELTER	N		12410·41
60	CONTROL TOWER	F.B.E.R.C.		12779·41
61	SIGNALS SQUARE	-		
62	SAND & SALT STORE	T.B.		BWA.T.5428
63	N.F.F. STORE	T.B.		12411·41
64	SLEEVE STREAMER MAST.	St.		5749·36
65	CLAY PIGEON SHOOT	T		LOCAL CONST.
66	BULK PETROL INSTALLATION (72000g)		E	9846/41
67	HF/DF. STATION			
68	CLOUD HEIGHT PROJECTOR	C		
69	GENERAL PURPOSE HUT	N	36'x16'	
70	LATRINE	T.B.	10 Officer	9026·41
71	GENERAL PURPOSE HUT	N	36'x16'	
72	M & E PLINTH			
73	INNER MARKER BEAM APPROACH (PLINTH ONLY)			
74	M & E PLINTH			LOCAL CONST
75	GENERAL PURPOSE HUT.	N	36'x16'	
76	LATRINE	T.B.	10 Officer	9026·41
77	GENERAL PURPOSE HUT	N	36'x16'	
78	BULK PETROL INSTALLATION		72,000g	3017·41
79	GENERAL PURPOSE HUT	N	36'x16'	
80	LATRINE	T.B	10 Officer	9026·41
81	GENERAL PURPOSE HUT	N	36'x16'	
82	MAIN BEACON BEAM APPROACH (PLINTH ONLY)			
83	M & E PLINTH			LOCAL CONST
84	GENERAL PURPOSE HUT	N	36'x16'	
85	R.D.F. WORKSHOP.	S		5697·43
86	GENERAL PURPOSE HUT	N	36'x16'	
87	LATRINE	T.B.	10 Officer	9026·43
88-89	GENERAL PURPOSE HUTS.	N	36'x16'	
90				
91				
92				
93				
94				
95				
96				
97				
	BOMB STORES SITE.			
98	M & E PLINTH			LOCAL CONST
99-100	INCENDIARY BOMB STORES		C	4734·42
101	BOMB RECTIFICATION BLDG.-CLASS 2. (EX. BOMB FUSING)	N	Heavy-Light	4778·42
102	COMPONENTS STORE	N	B	4733·42
103-104	INCENDIARY BOMB STORES	N	B	4734·42
105-107	PYROTECHNIC STORES	N		2169·43
108-109	BOMB RECTIFICATION BLDGS-CLASS 2. (EX. BOMB FUSING)	N	Ultra-heavy	7900·43
110	FUZED & SPARE BOMB STORE			4780·42
111	PYROTECHNIC STORE	N	A	12725·41
112	GUARD HOUSE & OFFICE	N		LOCAL CONST.
113-115	BOMB STORES.		D	3164·42
116	S.A.A. STORES.	N	C	2169·43
117	Do Do	N	B	2169·43
118	BOMB STORES.		D	3164·42
119-120	PYROTECHNIC STORES.	N	A	2169·43
121	COMPONENTS STORE	N	B	4733·42
122	S.A.A. STORES	N.	C	2169·43
123				
124				
125				
126				
127				
128				
129				
130				
	ADMINISTRATION SITE.			
131	PICKET POST	N	B	12404·41
132	BOMB SIGHT STORE & W'SHOP	P.B.		1906·43
133	OPERATIONS BLOCK	P.B.		4891·42
134	Do Do ANNEXE	N.		4891·42
135	OFFICE LATRINE	T.B.	W.A.A.F.	9026·41
136	CREW BRIEFING ROOM.	N		4891·42
137	OFFICE LATRINE	T.B.	R.A.F.	9026·41
138	STATION OFFICES.	N		12400·41
139				
140				
141				
142				
143				

RESTRICTED

ABBREVIATIONS.

N DENOTES NISSEN HUTTING
T.B. do TEMPORARY BRICKWK.
St do STEEL
S do SECO HUTTING
P.B do PERMANENT BRICKWK.
R DENOTES ROMNEY HUTTING
W do WIRE
R.C. do REINFORCED CONC.
C do CONCRETE.

AMENDMENTS
12-10-49 - BLDG. No 49 RE-APPROV^D REF. WA8/42/NUT/E(S) d/-4-10-49.
16-5-51 - BLDGS. 101-108 & 109 RE-APPROV^D REF. A 30405/49 ENCLOS. 16A. d/- 8-5-51.

BASED ON W.A. DRG. Nº NUT. 51.

NUTHAMPSTEAD

RECORD SITE PLAN.

SITE Nº1. AIRFIELD SITE
FOR DISPERSED SITES Nos 2-13.
SEE A.M. DRG Nº 467644

NOTE.
DOWN GRADED
~~THIS IS A SECRET DRAWING. UNDER NO CIRCUMSTANCES~~ MUST IT BE REPRODUCED. IT IS ~~NOT TO BE SEEN~~ BY UNAUTHORISED PERSONS. ~~MUST~~ BE KEPT UNDER LOCK AND KEY WHEN ~~NOT IN USE~~ AND ITS SAFE CUSTODY IS THE ~~RESPONSIBILITY OF THE PERSON TO WHOM IT IS ISSUED.~~

A.R.I.B.A. for W.8	for D.C.W	~~SECRET Nº~~	D.C. of W.
A.J.M.	NOV. 1944		4675/44
R.J.TURNER.	CONTRACT TRACED		AIR MINISTRY.

60" x 40".