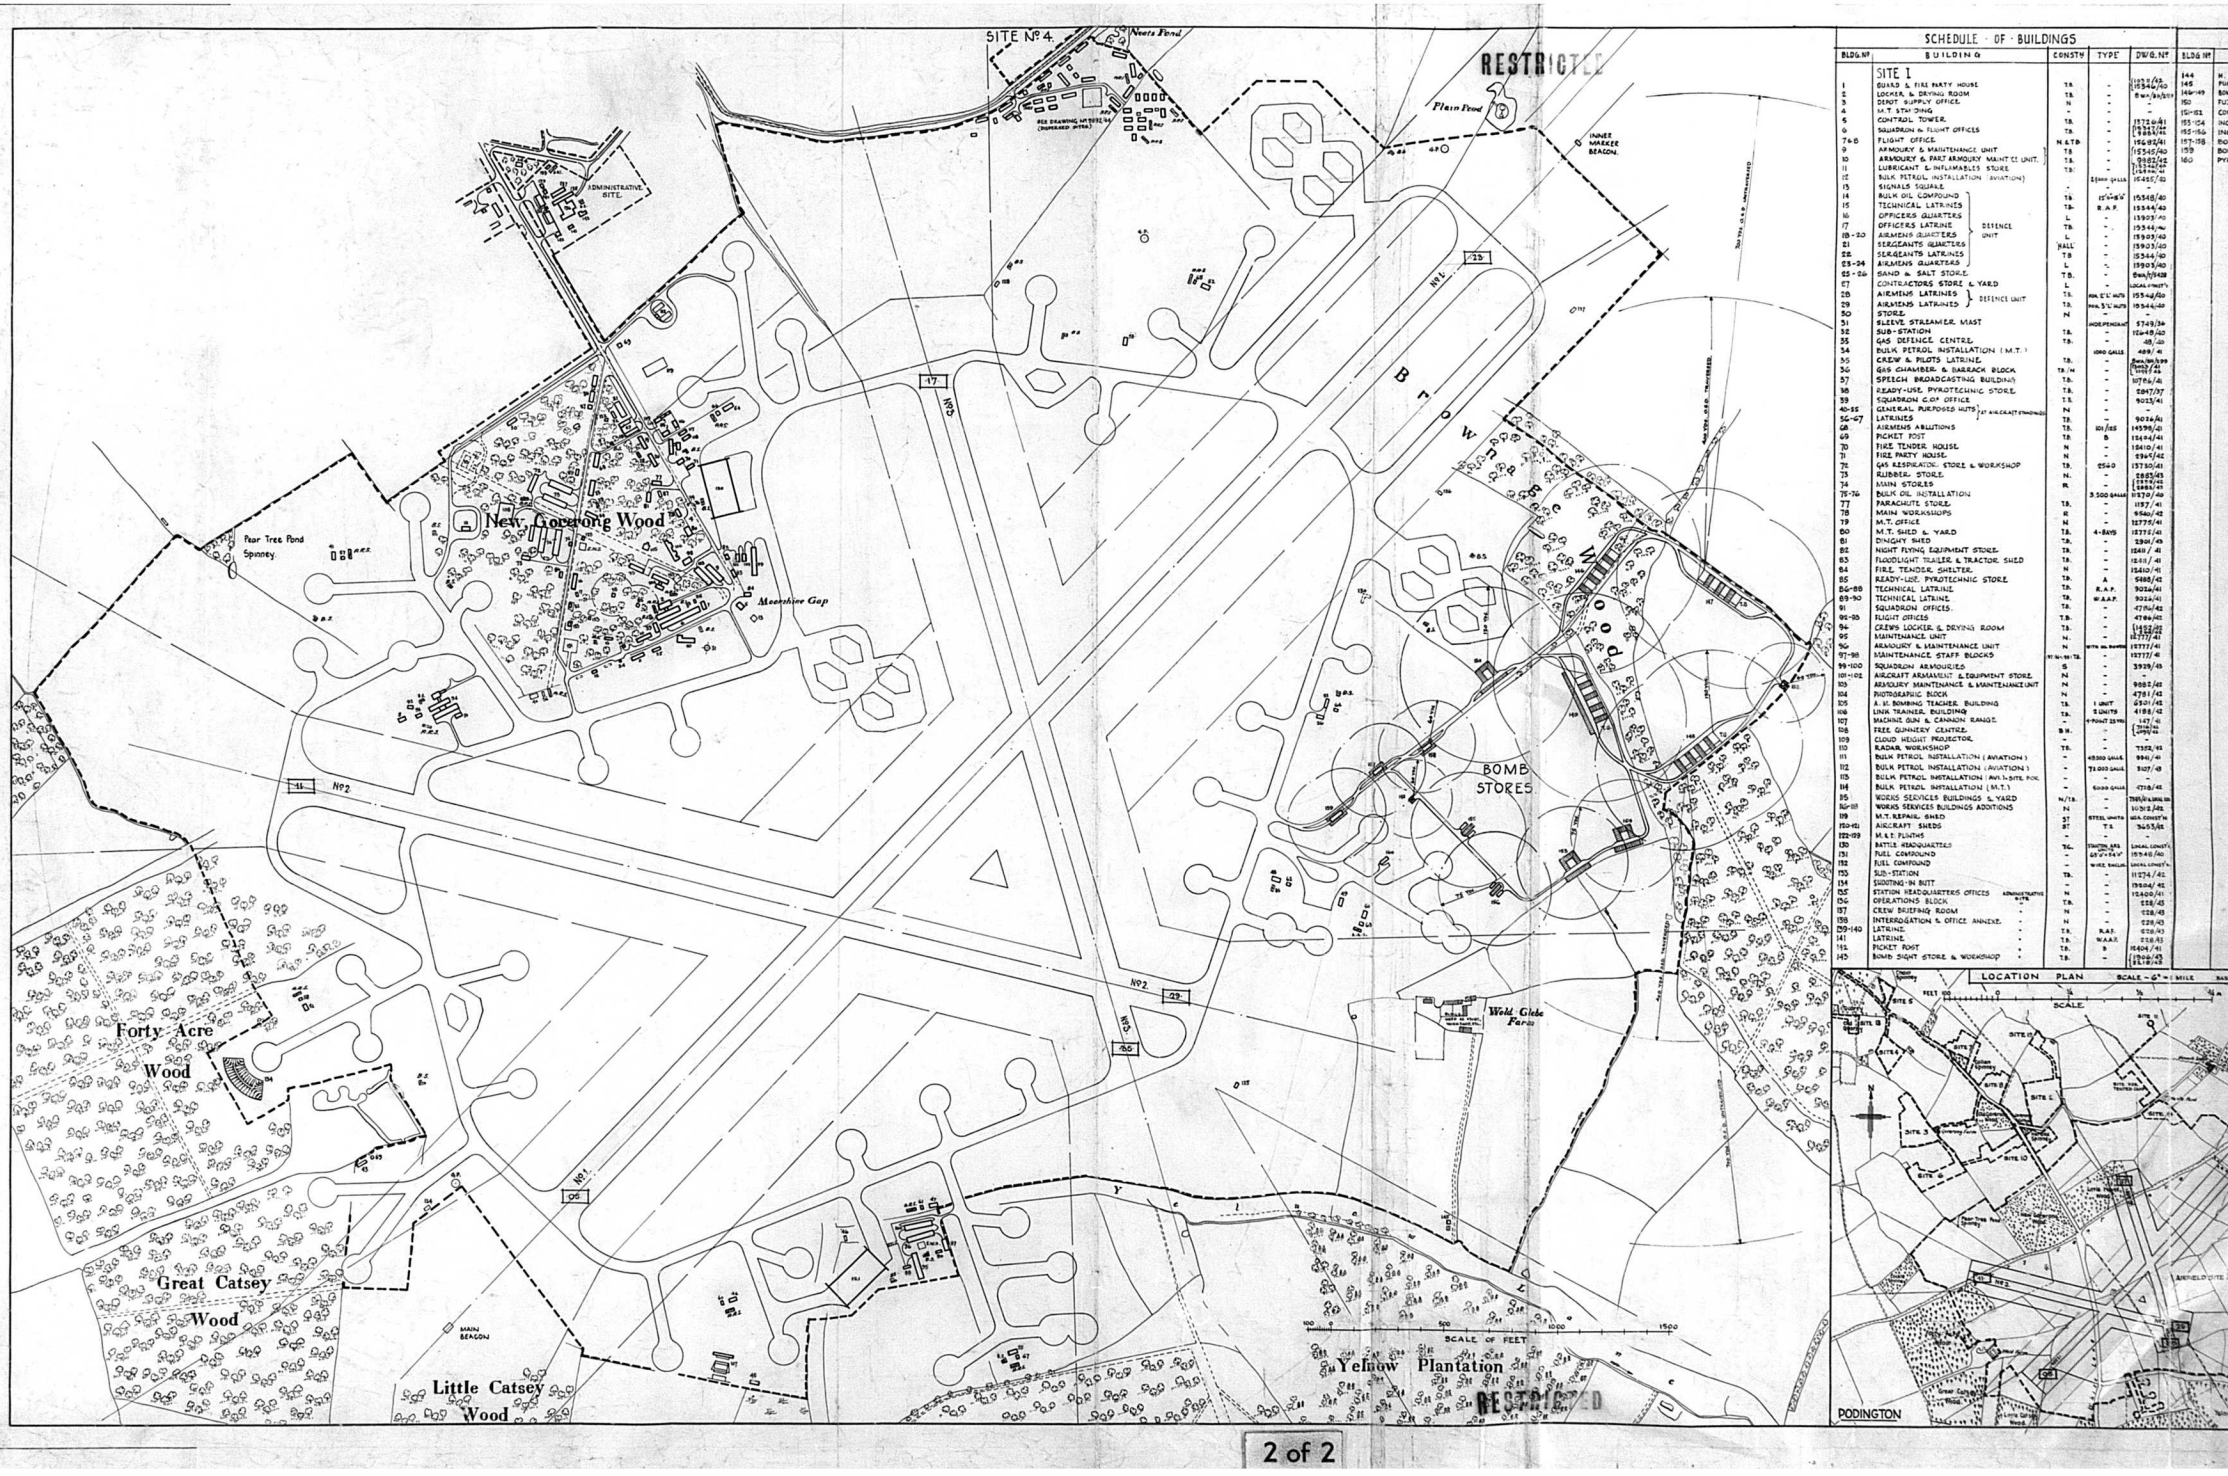

SCHEDULE OF BUILDINGS

BLDG Nº	BUILDING	CONSTN	TYPE	DWG Nº
	SITE 1			
1	GUARD & FIRE PARTY HOUSE	T.B.	-	11812/42, 15346/40
2	LOCKER & DRYING ROOM	T.B.	-	8 sets/44/500
3	DEPOT SUPPLY OFFICE	N	-	-
4	M.T. STH. DWG.	-	-	-
5	CONTROL TOWER	T.B.	-	13726/41
6	SQUADRON & FLIGHT OFFICES	T.B.	-	15347/40, 13854/41
7+8	FLIGHT OFFICE	N & T.B.	-	15402/41
9	ARMOURY & MAINTENANCE UNIT	T.B.	-	15345/40
10	ARMOURY & PART ARMOURY MAINT. SL UNIT.	T.B.	-	9402/42
11	LUBRICANT & INFLAMABLES STORE	T.B.	-	15346/40, 12494/41
12	BULK PETROL INSTALLATION (AVIATION)	-	250000 GALLS	15485/40
13	SIGNALS SQUARE	-	-	-
14	BULK OIL COMPOUND	T.B.	15'-0"x8'-0"	15348/40
15	TECHNICAL LATRINES	T.B.	R.A.P.	15344/40
16	OFFICERS QUARTERS	L	-	15903/40
17	OFFICERS LATRINE	T.B.	-	15344/40
18-20	AIRMENS QUARTERS	L	-	15903/40
21	SERGEANTS QUARTERS	HALL	-	15903/40
22	SERGEANTS LATRINES	T.B.	-	15344/40
23-24	AIRMENS QUARTERS	L	-	15903/40
25-26	SAND & SALT STORE	T.B.	-	8445/1438
27	CONTRACTORS STORE & YARD	L	-	LOCAL CONSTN
28	AIRMENS LATRINES	T.B.	10ft 6"L" HUTS	15344/40
29	AIRMENS LATRINES	T.B.	9ft 6"L" HUTS	15344/40
30	STORE	N	-	-
31	SLEEVE STREAMER MAST	-	INDEPENDANT	5749/34
32	SUB-STATION	T.B.	-	15349/40
33	GAS DEFENCE CENTRE	T.B.	-	48/40
34	BULK PETROL INSTALLATION (M.T.)	-	1000 GALLS	489/41
35	CREW & PILOTS LATRINE	T.B.	-	Sets No 1599 Sheets 1/41 & 1/1107/42
36	GAS CHAMBER & BARRACK BLOCK	T.B./N	-	15346/40
37	SPEECH BROADCASTING BUILDING	T.B.	-	10766/41
38	READY-USE, PYROTECHNIC STORE	T.B.	-	2847/37
39	SQUADRON C.O.'S OFFICE	T.B.	-	9033/41
40-45	GENERAL PURPOSES HUTS	N	-	-
46-47	LATRINES	T.B.	-	9034/41
48	AIRMENS ABLUTIONS	T.B.	10ft/SS	14598/40
49	PICKET POST	T.B.	B	15494/41
50	FIRE TENDER HOUSE	N	-	15410/41
51	FIRE PARTY HOUSE	N	-	5945/42
52	GAS RESPIRATOR STORE & WORKSHOP	T.B.	2540	15750/41
53	RUBBISH STORES	N.	-	2845/41, 2846/41
54	MAIN STORES	N.	-	2845/41, 2846/41
55-56	BULK OIL INSTALLATION	-	3,500 GALLS	11570/40
57	PARACHUTE STORE	T.B.	-	1157/41
58	MAINT. WORKSHOPS	N	-	9560/42
59	M.T. OFFICE	N	-	12775/41
60	M.T. SHED & YARD	T.B.	4-BAYS	12772/41
61	DINGHY SHED	T.B.	-	5304/40
62	NIGHT FLYING EQUIPMENT STORE	T.B.	-	12481 / 41
63	FLOODLIGHT TRAILER & TRACTOR SHED	T.B.	-	12481/41
64	FIRE TENDER SHELTER	T.B.	-	15410/41
65	READY-USE PYROTECHNIC STORE	T.B.	A	5488/42
66-68	TECHNICAL LATRINE	T.B.	R.A.P.	9034/41
69-90	TECHNICAL LATRINE	T.B.	W.A.A.F.	9034/41
91	SQUADRON OFFICES	T.B.	-	4706/42
92-93	FLIGHT OFFICES	T.B.	-	4706/42
94	CREWS LOCKER & DRYING ROOM	T.B.	-	11552/42, 11553/42
95	MAINTENANCE UNIT	N.	-	12777/41
96	ARMOURY & MAINTENANCE UNIT	N.	WITH 96 BARRIER	12777/41
97-98	MAINTENANCE STAFF BLOCKS	97 No 98 T.B.	-	12777/41
99-100	SQUADRON ARMOURIES	T.B.	-	3929/43
101-102	AIRCRAFT ARMAMENT & EQUIPMENT STORE	N	-	-
103	ARMOURY MAINTENANCE & MAINTENANCE UNIT	N	-	9882/42
104	PHOTOGRAPHIC BLOCK	N	-	4781/42
105	A. M. BOMBING TEACHER BUILDING	T.B.	1 UNIT	6501/42
106	LINK TRAINER BUILDING	T.B.	2 UNITS	4181/42
107	MACHINE GUN & CANNON RANGE	T.B.	4-POINT 23 STN.	147/42, 2846/42
108	FREE GUNNERY CENTRE	B.H.	-	2846/42
109	CLOUD HEIGHT PROJECTOR	-	-	-
110	RADAR WORKSHOP	T.B.	-	7352/43
111	BULK PETROL INSTALLATION (AVIATION)	-	48300 GALLS	990/41
112	BULK PETROL INSTALLATION (AVIATION)	-	72 000 GALLS	3107/43
113	BULK PETROL INSTALLATION (AVI. & MOTR. FUEL)	-	-	-
114	BULK PETROL INSTALLATION (M.T.)	-	6000 GALLS	4718/42
115	WORKS SERVICES BUILDINGS & YARD	94/118	-	TRUPLAN 1/500 SD
116-118	WORKS SERVICES BUILDINGS ADDITIONS	N	-	10303/43
119	M.T. REPAIR SHED	ST	STEEL UNITS	MOA CONST'N
120-121	AIRCRAFT SHEDS	ST	T.3	3453/43
122-129	M.E.T. FLIGHTS	-	-	-
130	BATTLE HEADQUARTERS	T.C.	STATION ADJ. 25'0"x 14'6"	LOCAL CONSTN
131	FUEL COMPOUND	-	-	15348/40
132	FUEL COMPOUND	-	-	WORKS DRAWING
133	SUB-STATION	T.B.	-	11274/42
134	SHOOTING-IN BUTT	-	-	13804/42
135	STATION HEADQUARTERS OFFICES	ADMINISTRATIVE SITE	N	15400/41
136	OPERATIONS BLOCK	-	T.B.	228/43
137	CREW BRIEFING ROOM	-	N	228/43
138	INTERROGATION & OFFICE ANNEXE	-	T.B.	228/43
139-140	LATRINE	-	T.B. R.A.F.	228/43
141	LATRINE	-	T.B. W.A.A.F.	228/43
142	PICKET POST	-	B	15404/41
143	BOMB SIGHT STORE & WORKSHOP	-	T.B.	13804/42, 15410/41

BLDG Nº	
144	M. L.
145	PUMP
146-149	BOMB
150	FUZE
150-151	COMP
153-154	INCEN
155-156	INCEN
157-158	BOMB
159	BOMB
160	PYRO