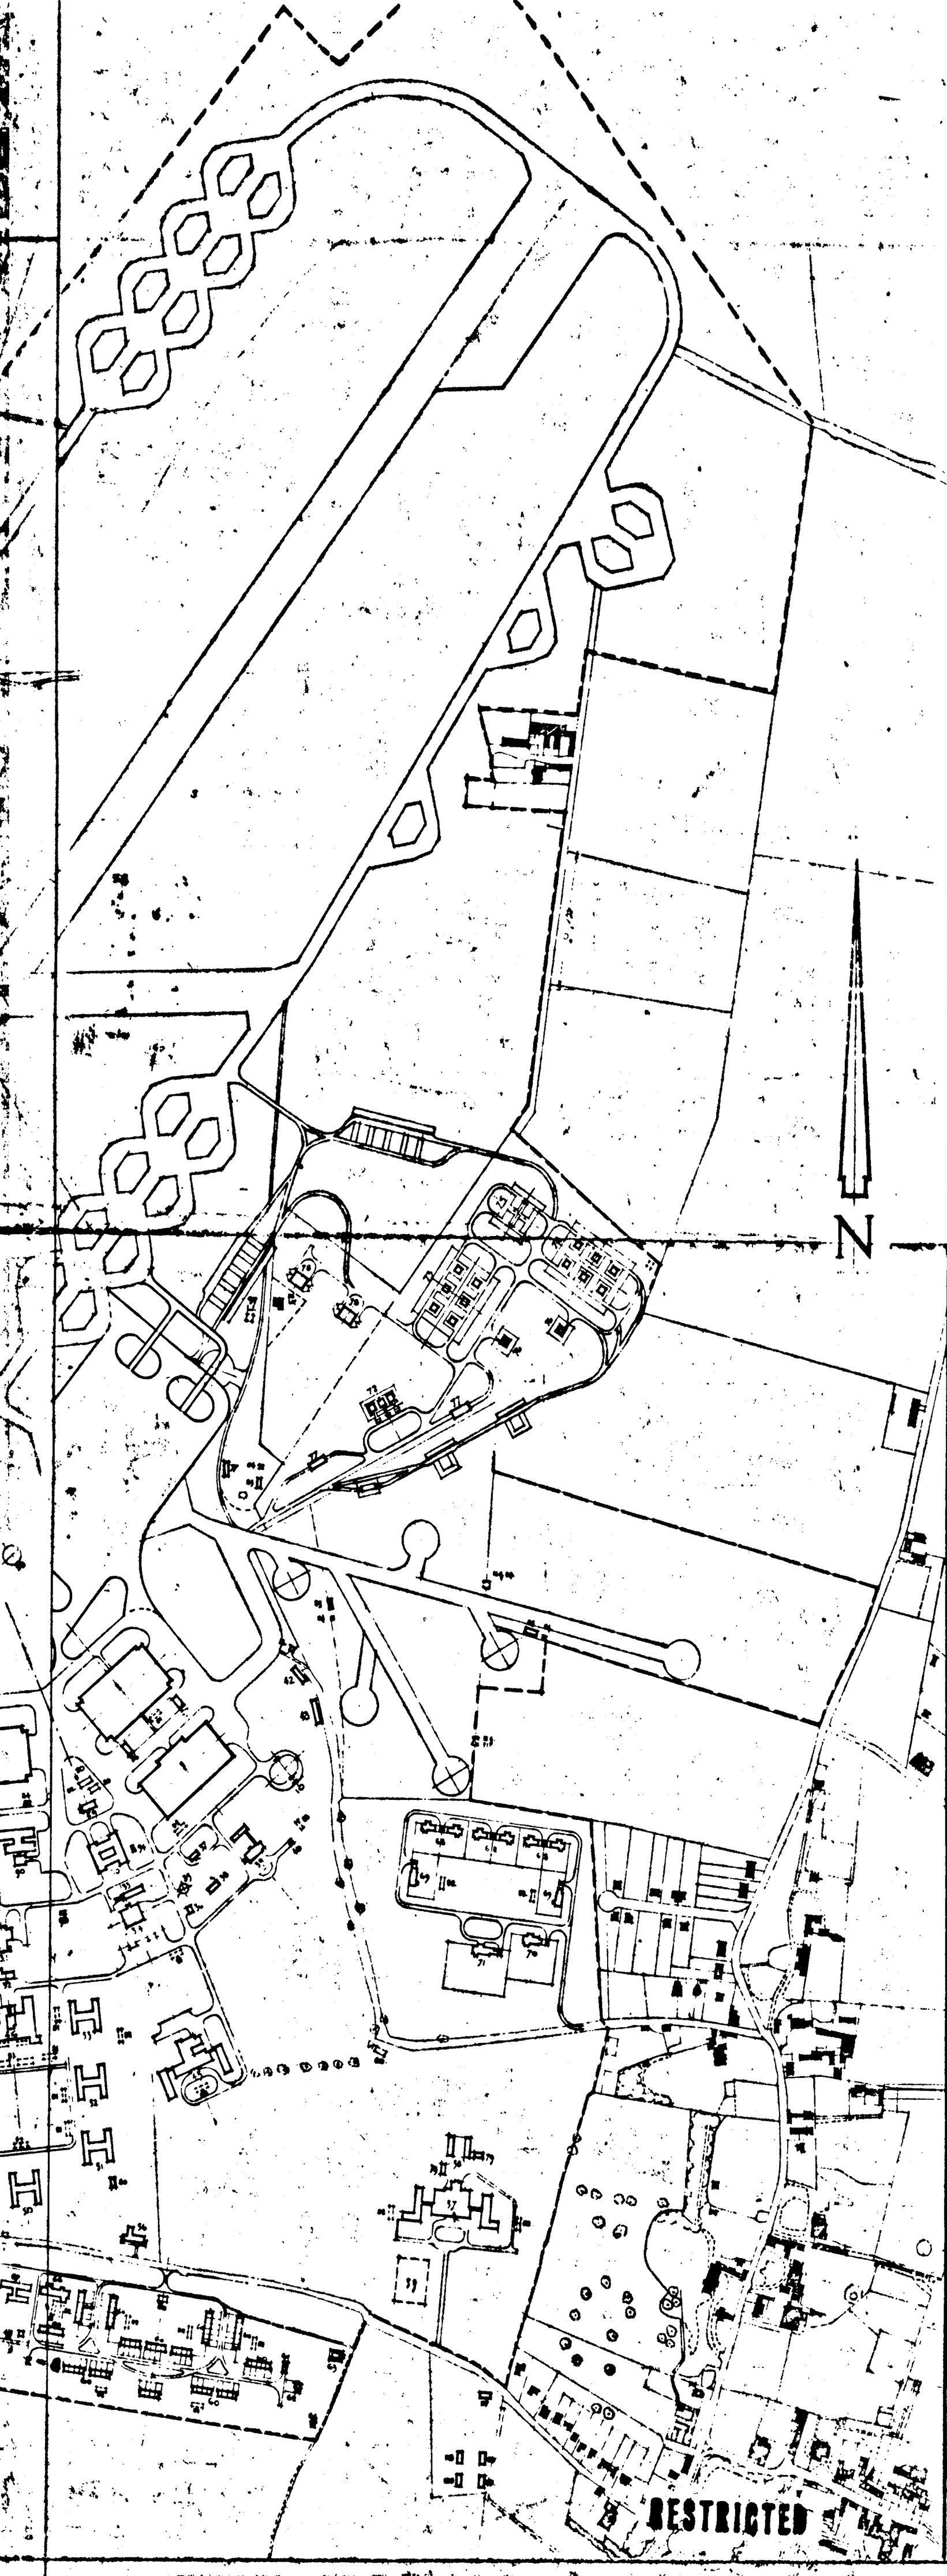

REFERENCE.

No	BUILDING	DRWG No.
1	CUED HANGARS 'C' TYPE	13140/38
2	" " "	"
3	" " "	"
4	" " "	"
5	" " "	33/39
6	M.T. VEHICLE 23 BAYS	660/36
7	PRACTICE BOMB STORE & GAS CHAMBER	958/37
8	MACHINE GUN TEST BUTT	3958/37
9	BULK PETROL INSTALLATION 72000 Gall.	8340/36
10	" "	"
11	M.T. STORAGE SHED	2803/36
12	M.T. LUBRICATION BAY	7328/37
13	SALVAGE STORE	
14	MACHINE GUN RANGE	13292/39
15	WORKS SERVICES BUILDINGS	7200/39
16	R.N.W.S GROUND STAFF (BUFFER)	
17	MAIN STORES	4287/35
18	LUBRICANT & INFLAMMABLE STORE.	7243/38
19	R.A. PYROTECHNIC STORE.	5609/37
20	S.E.E. STORE	3232/39
21	WATCH OFFICE	3328/39
22	FIRE TENDER SHELTER	3232/39
23	REST ROOM	
24	PETROL TANKER SHED	4157/35
25	" " "	"
26	" " "	"
27	" " "	"
28		
29	PARACHUTE STORE	8392/39
30	MAIN WORKSHOPS	4923/35
31	ARMOURY	4829/35
32	RATION STORE.	3172/38
33	GAS BOILING PLANT	WA/T/28/40
34	CENTRAL HEATING STATION.	2970/38
35	A.A. DOME TRAILER	WP. 180.16
36	SPOT LIGHT TRAILER	
37	DISINFECTOR HOUSE.	1527/39
38	LINK TRAILER.	1762/39
39	SICK QUARTERS & ANNEX	7503/37
40	AMBULANCE GARAGE & MORTUARY	5703/36
41	INCINERATOR.	
42	OIL STORE	
43	CAMOUFLAGE PAINT STORE	
44		
45	SERGEANTS MESS & QUARTERS	11528/38
46	DINING ROOM & INSTITUTE.	8058/38
47	BARRACK BLOCK.	1132/38
48	" "	"
49	" "	4298/38
50	" "	"
51	" "	"
52	" "	"
53	" "	"
54	GUARD HOUSE & FIRE PARTY	492/38
55	STATION HEADQUARTERS & OFFICES	1723/36
56	GROCERY SHOP & STORE.	6876/39
57	OFFICERS MESS & QUARTERS	8700/37
58	OFFICERS GARAGES	176/35
59	TENNIS COURTS.	
60	MARRIED AIRMEN' QUARTERS.	9727/38
61	LECTURE ROOM & STORES.	
62	WARRANT OFFICERS QUARTERS	2225/38
63	STAND-BY SET HOUSE.	10966/38
64	COMPRESSOR HOUSE	5044/37
65	WAAF STAFF QUARTERS.	501/HOR/50
66	W.A.A.F. INSTITUTE	12641/41
67	W.A.A.F. DINING HUT	501/HOR/50
68	MARRIED OFFICERS QUARTERS QUONS V.	637/36
69	" " " " IV	6538/36
70	" " " " III	2509/35
71	" " " " II.	4526/35
72	INCENDIARY BOMB STORE	1003/37
73	BOMB STORES	3054/36
74	" "	"
75	ARLE FRZED BOMB	3060/36
76	COMPONENTS STORES.	481/37
77	FRZING POINTS.	3061/36
78	S.A.A. STORES.	8181/40.
79	SQUASH RACQUETS COURT.	6659/39
80	STATIC WATER TANKS	
81	AIR RAID SLIT TRENCHES.	CE/222/41
82	AIR RAID SHELTERS.	2699/01
83		
84		
85	PICKET POSTS	
86	LONGER INNER MARKER.	
87		
88		3683/38
89		WA/T/24/39
90	CREW REST & LOCKER ROOMS	15657/41
91	CREW BRIEFING ROOM	11285/42
92	INTERROGATION & REST ROOM BLOCK	
93	R.A.F. LATRINE	9026/41
94	WAAF LATRINE	"
95	ACCORDS OFFICE	
96	BATTLE HEADQUARTERS	11747/41
97	L.A.A. STATIONS 1 &	CE/527/40
98	BULK OIL INSTALLATION	
117	TEMPORARY B.A.F. HUTTED ACCOMMODATION W.R.A.F.	
118	" " " " "	
119	" " " " "	
120	" " " " "	
121	" " " " "	

AMENDMENTS.

25.8.58 2 No. O.R.Rs. 2 No. A.S.Rs. 118/8614.
24.4.56 AMD AS 1218
17.6.58 BLDG No. 12 DE-APPRD AS 1248 ISTD 22.9.56

SUPERSEDED BY AMDMTS 121 TO 5

50f

WORKS DIRECTORATE 415/49 AIR MINISTRY

SEE ALSO DRGS. No. 416-7/49

HORSHAM ST. FAITHS

RECORD SITE PLAN.

SCALE 1:2500

D. Dymock
for SUPERINTENDING ENGINEER

E.W. CLARKE

C.E.O. APRIL 1951

AMVI REG. No. WA/T/24/56/43

HQ No. 7 WORKS AREA NEWMARKET

MYE 77/1/698