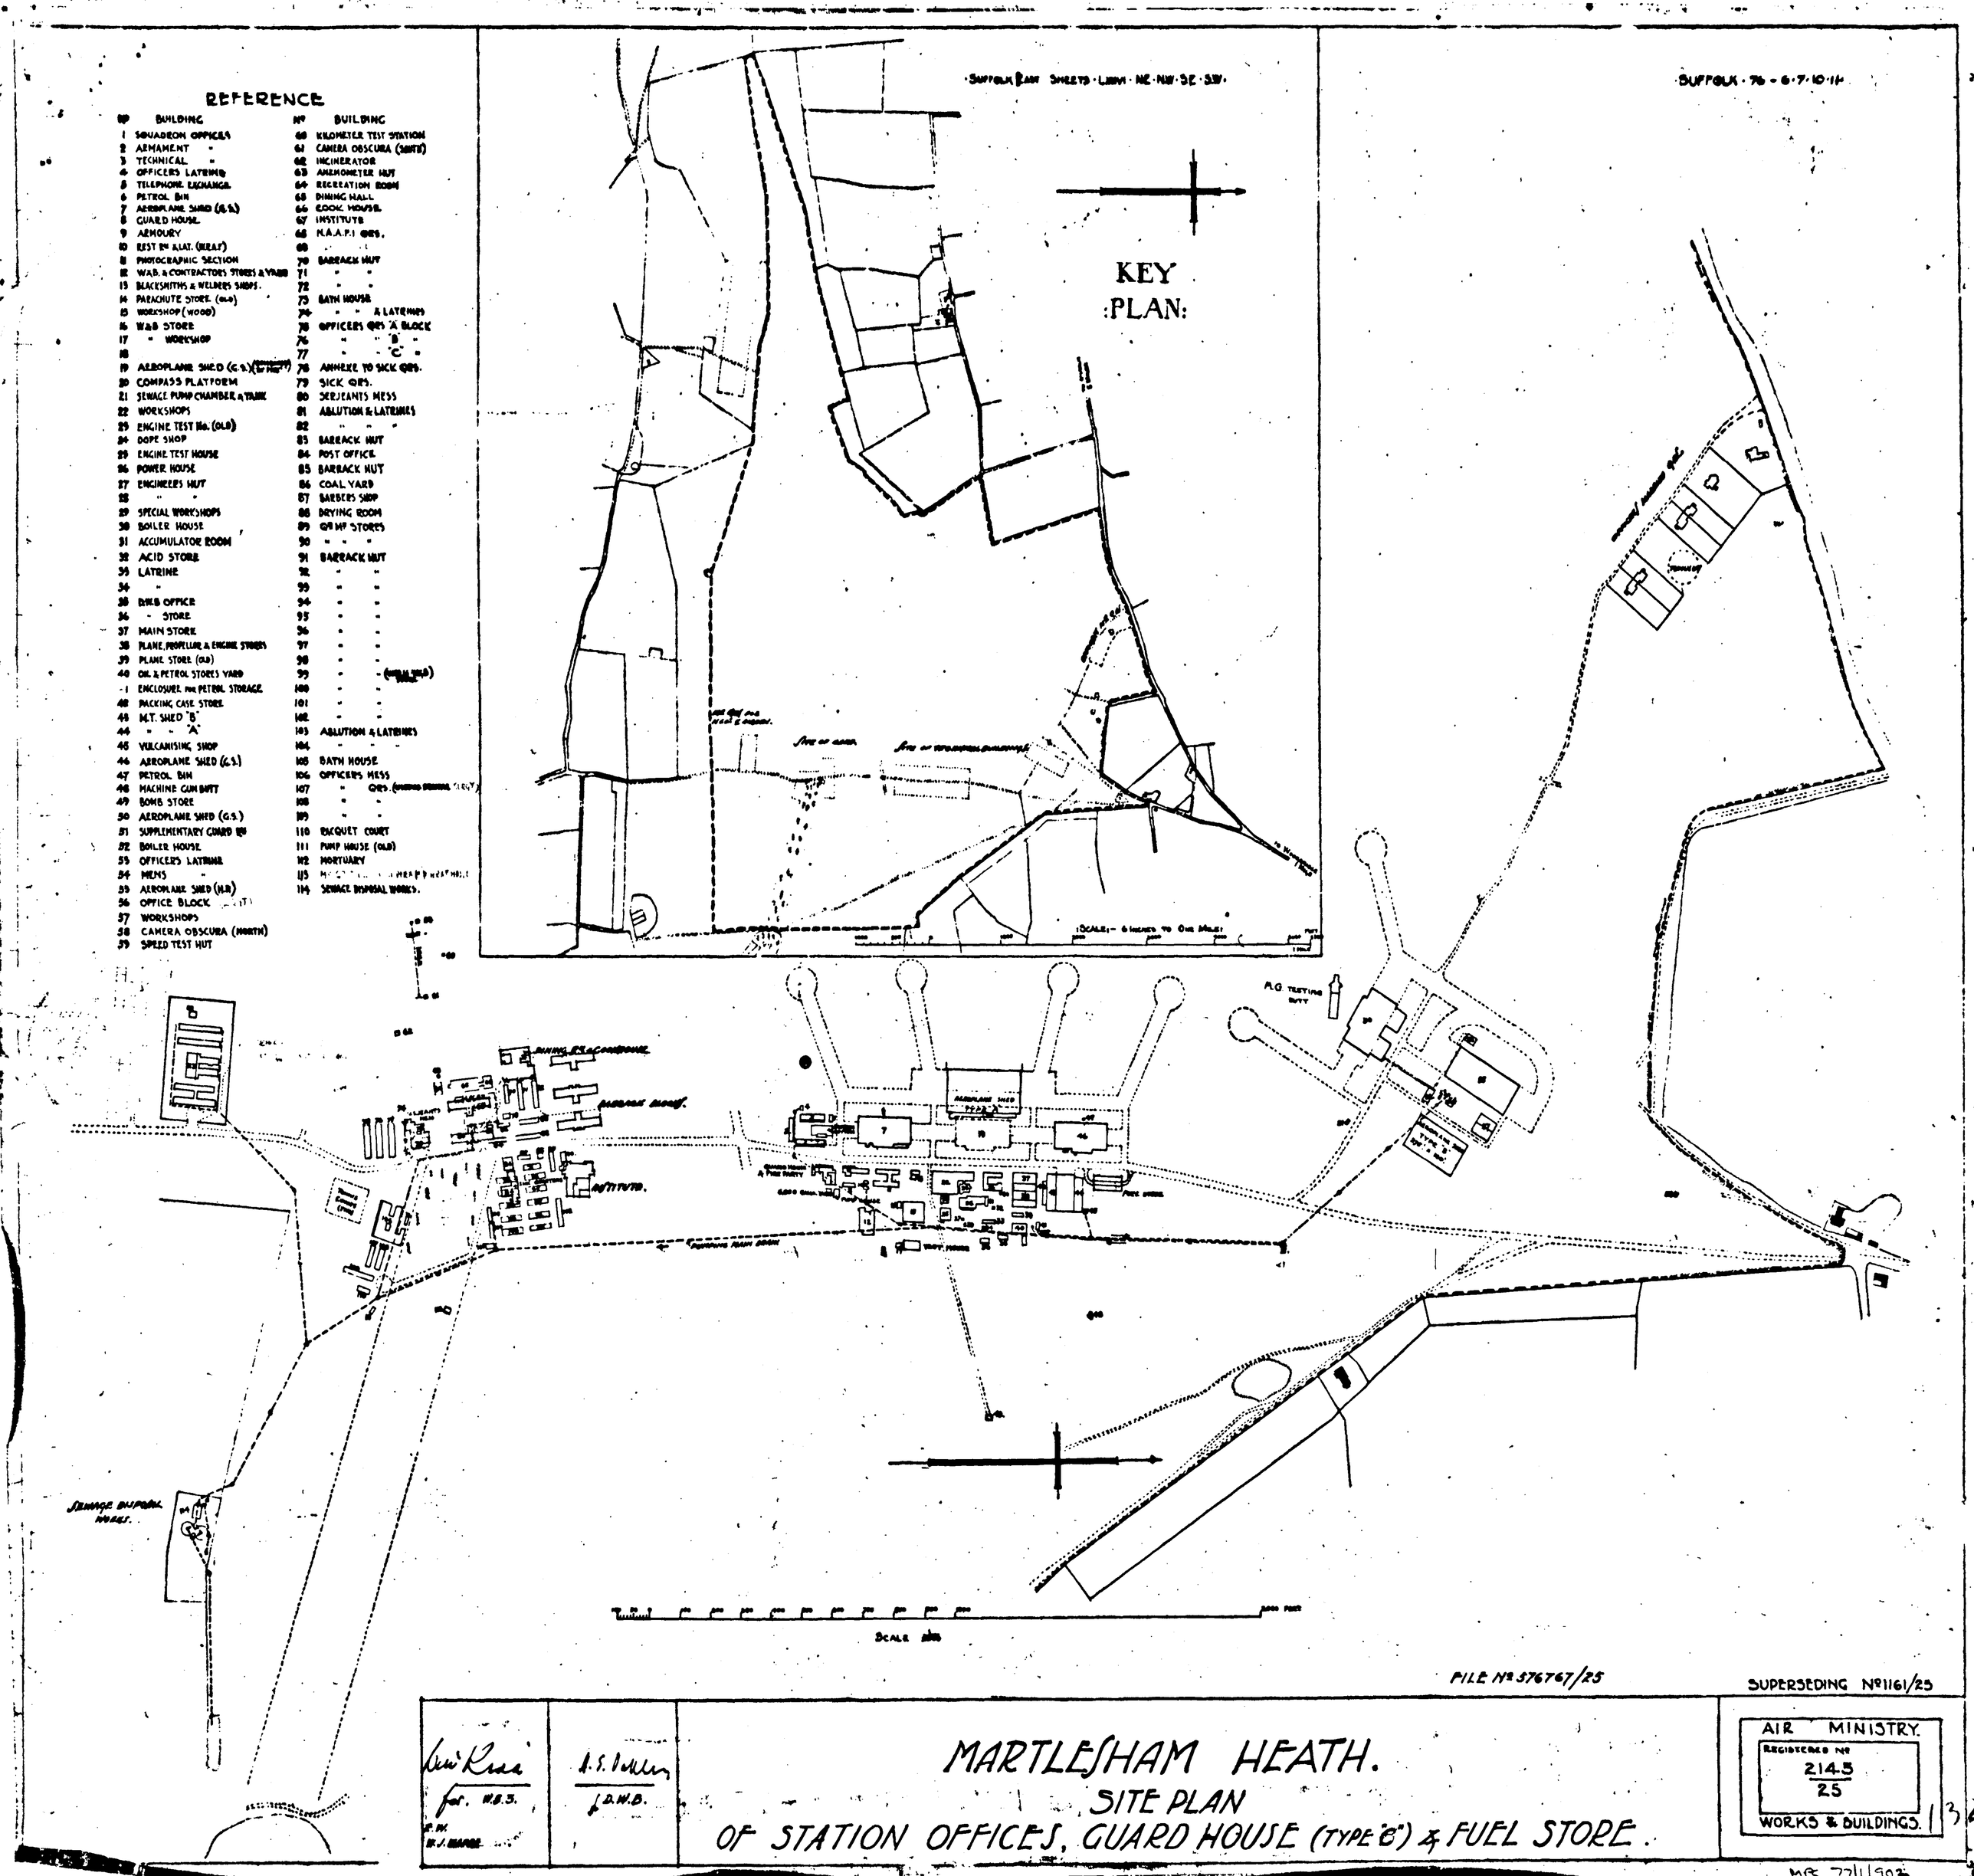

REFERENCE

Nº	BUILDING	Nº	BUILDING
1	SQUADRON OFFICES	60	KILOMETER TEST STATION
2	ARMAMENT "	61	CAMERA OBSCURA (SOUTH)
3	TECHNICAL "	62	INCINERATOR
4	OFFICERS LATRINE	63	ANEMOMETER HUT
5	TELEPHONE EXCHANGE	64	RECREATION ROOM
6	PETROL BIN	65	DINING HALL
7	AEROPLANE SHED (G.S.)	66	COOK HOUSE
8	GUARD HOUSE	67	INSTITUTE
9	ARMOURY	68	N.A.A.P.I QRS.
10	REST Rm & LAT. (W.R.A.F.)	69	
11	PHOTOGRAPHIC SECTION	70	BARRACK HUT
12	W&B. & CONTRACTORS STORES & YARD	71	" "
13	BLACKSMITHS & WELDERS SHOPS.	72	" "
14	PARACHUTE STORE (OLD)	73	BATH HOUSE
15	WORKSHOP (WOOD)	74	" " & LATRINES
16	W&B STORE	75	OFFICERS QRS "A" BLOCK
17	" WORKSHOP	76	" " "B" "
18		77	" " "C" "
19	AEROPLANE SHED (G.S.)	78	ANNEXE TO SICK QRS.
20	COMPASS PLATFORM	79	SICK QRS.
21	SEWAGE PUMP CHAMBER & TANK	80	SERJEANTS MESS
22	WORKSHOPS	81	ABLUTION & LATRINES
23	ENGINE TEST No. (OLD)	82	" " "
24	DOPE SHOP	83	BARRACK HUT
25	ENGINE TEST HOUSE	84	POST OFFICE
26	POWER HOUSE	85	BARRACK HUT
27	ENGINEERS HUT	86	COAL YARD
28	" "	87	BARBERS SHOP
29	SPECIAL WORKSHOPS	88	DRYING ROOM
30	BOILER HOUSE	89	Qrs Mr STORES
31	ACCUMULATOR ROOM	90	" " "
32	ACID STORE	91	BARRACK HUT
33	LATRINE	92	" "
34	"	93	" "
35	D.W.B OFFICE	94	" "
36	" STORE	95	" "
37	MAIN STORE	96	" "
38	PLANE, PROPELLOR & ENGINE STORES	97	" "
39	PLANE STORE (OLD)	98	" "
40	OIL & PETROL STORES YARD	99	" "
41	ENCLOSURE FOR PETROL STORAGE	100	" "
42	PACKING CASE STORE	101	" "
43	M.T. SHED "B"	102	" "
44	" " "A"	103	ABLUTION & LATRINES
45	VULCANISING SHOP	104	" " "
46	AEROPLANE SHED (G.S.)	105	BATH HOUSE
47	PETROL BIN	106	OFFICERS MESS
48	MACHINE GUN BUTT	107	" QRS.
49	BOMB STORE	108	" "
50	AEROPLANE SHED (G.S.)	109	" "
51	SUPPLEMENTARY GUARD Rm	110	RACQUET COURT
52	BOILER HOUSE	111	PUMP HOUSE (OLD)
53	OFFICERS LATRINE	112	MORTUARY
54	MENS "	113	[illegible]
55	AEROPLANE SHED (H.B.)	114	SEWAGE DISPOSAL WORKS.
56	OFFICE BLOCK		
57	WORKSHOPS		
58	CAMERA OBSCURA (NORTH)		
59	SPEED TEST HUT		

FILE Nº 576767/25

SUPERSEDING Nº 1161/25

for. W.B.S.	J.D.W.B.	MARTLESHAM HEATH. SITE PLAN OF STATION OFFICES, GUARD HOUSE (TYPE "C") & FUEL STORE.

AIR MINISTRY.
REGISTERED Nº 2145/25
WORKS & BUILDINGS.